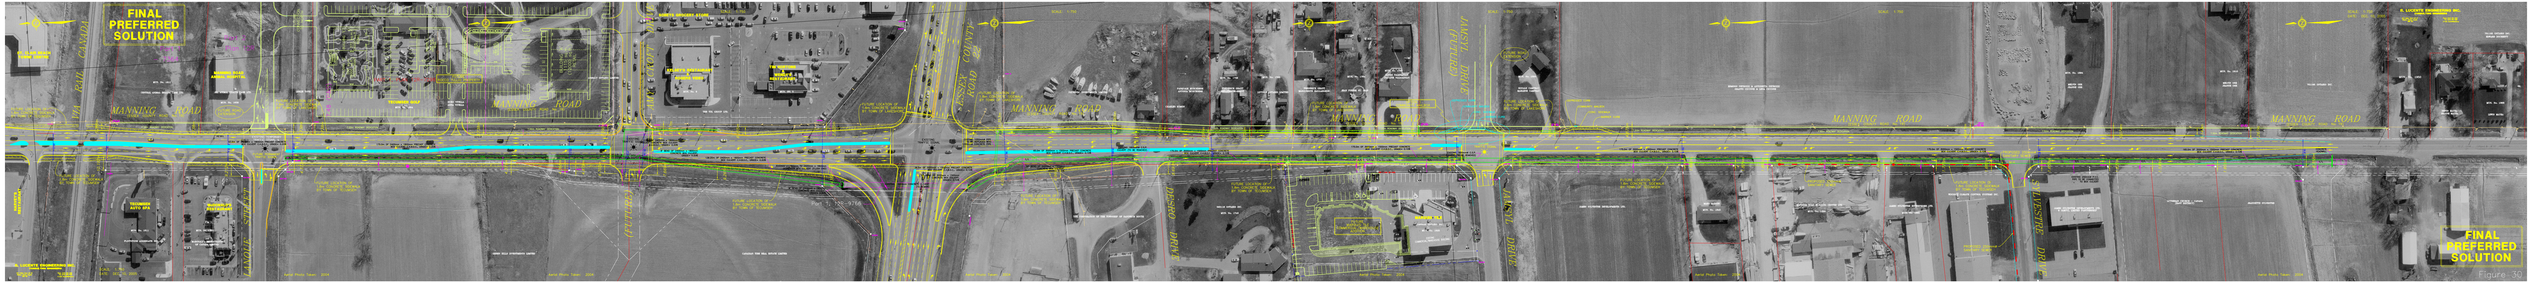
FINAL PREFERRED SOLUTION
MANNING ROAD
MANNING ROAD
MANNING ROAD
MANNING ROAD
FINAL PREFERRED SOLUTION

Figure 30